GEOMETRIC SKETCH OF LAR-FD 10 KTON

R.RUCINSKI
DEC. 13, 2012

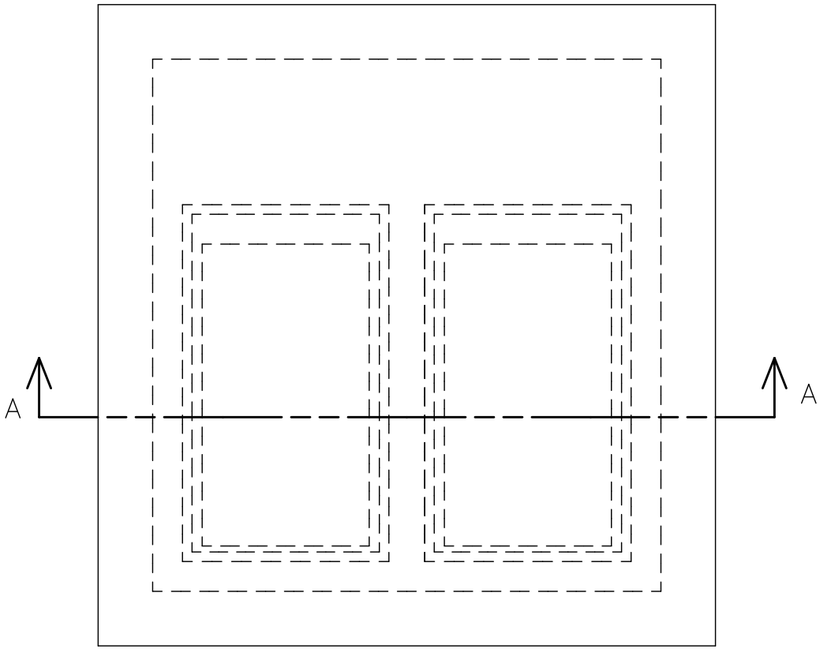

TOP VIEW

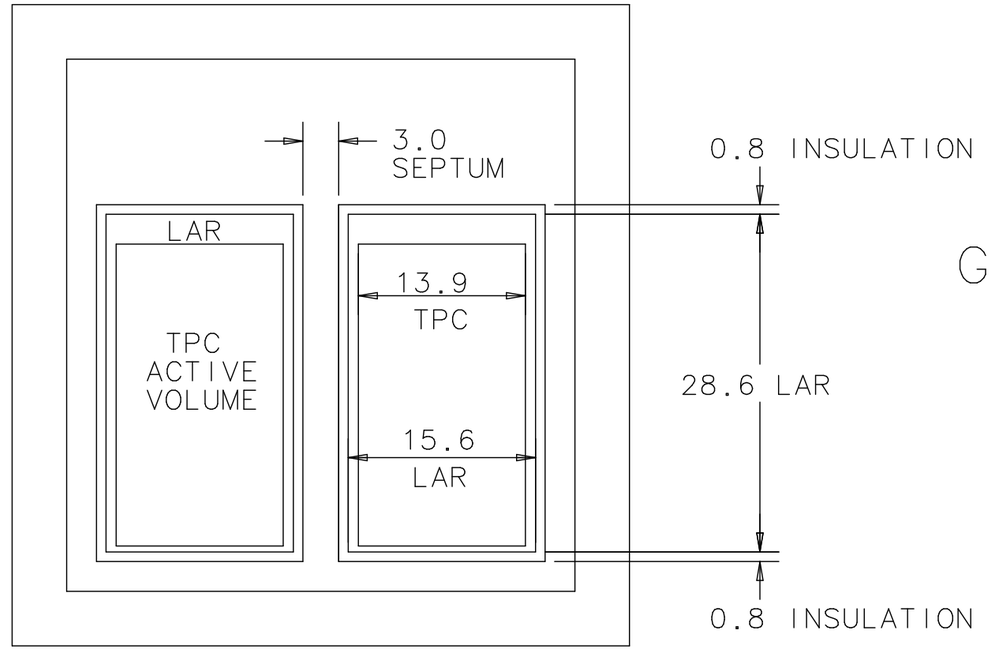

SECTION B-B

BEAM DIRECTION

	H	W	L
TPC ACTIVE VOLUME	14.0	13.9	25.3
LAR VOLUME	15.0	15.6	28.6
GAR VOLUME	1.0	15.6	28.6
CRYOSTAT INSIDE	16.0	15.6	28.6
INSULATION OUTSIDE	17.6	17.2	30.2

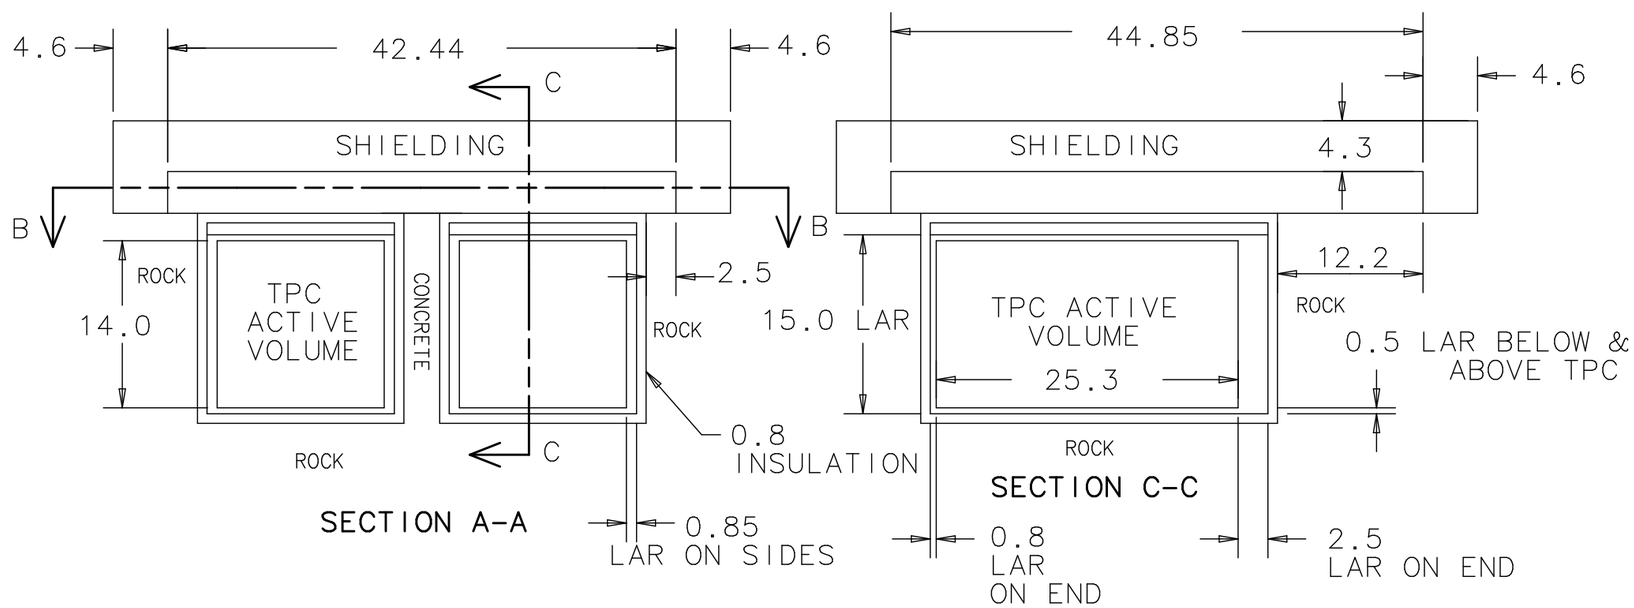

SECTION A-A

SECTION C-C

Created: 10:08:46 on 13-12-12 (D-M-Y) By: rucinski State: 1-INITIAL